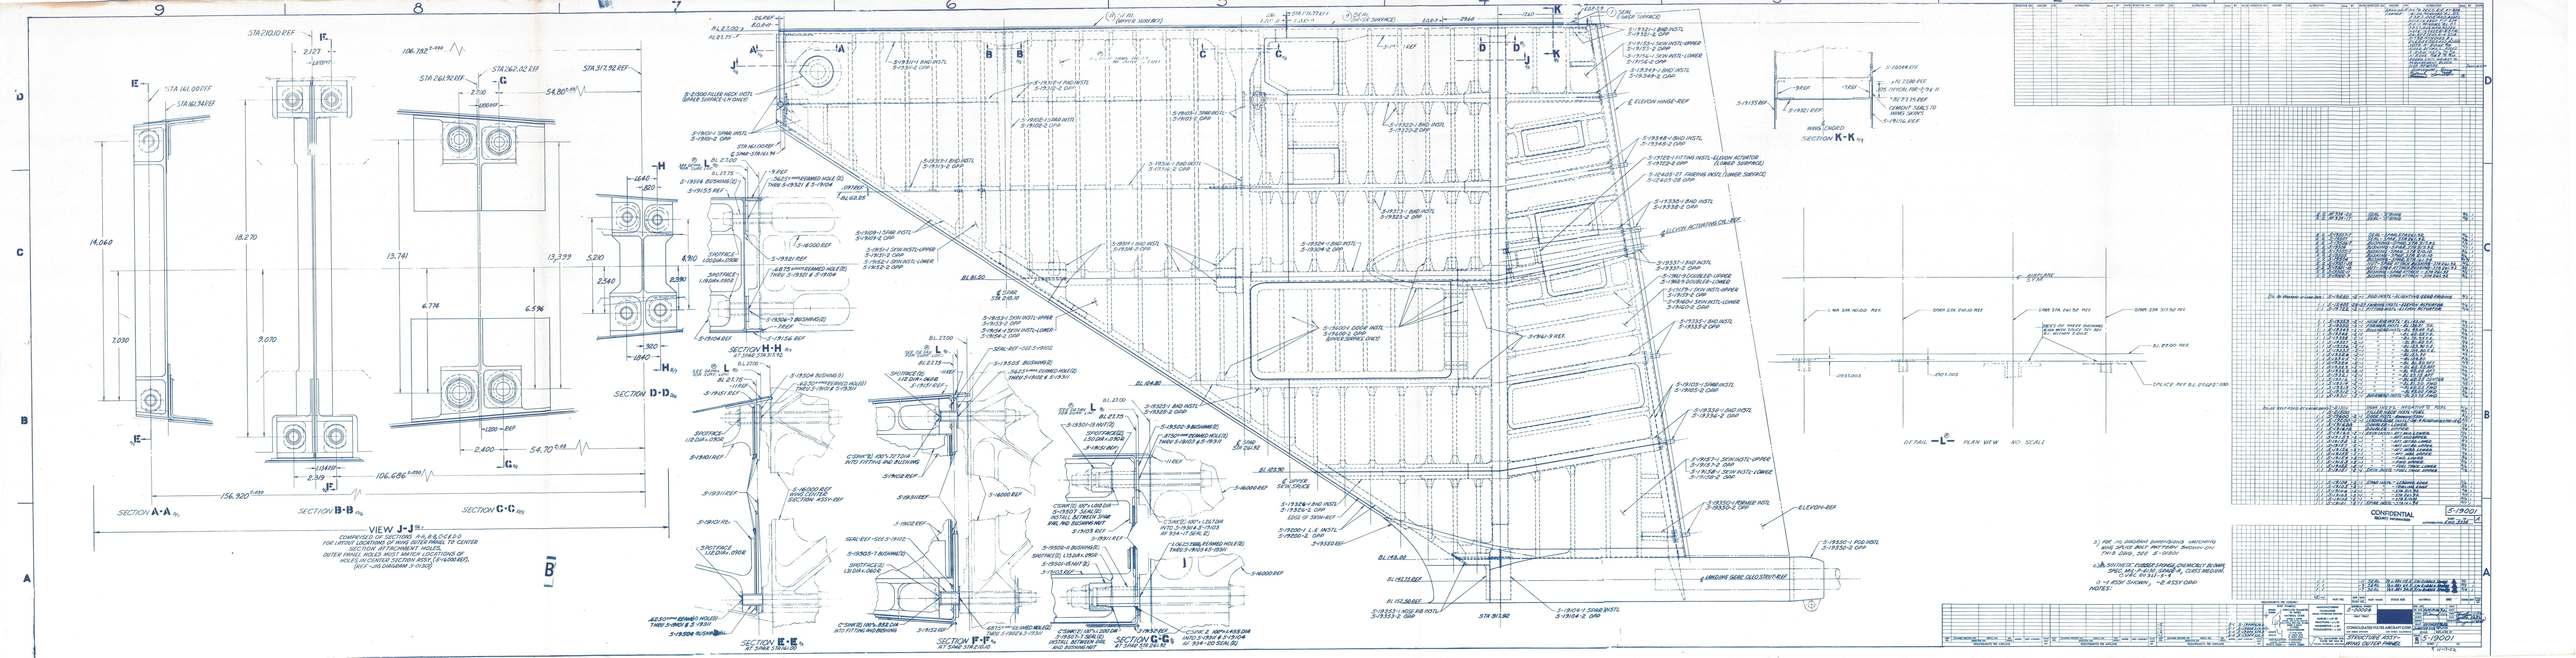
VIEW J-J
SECTION A-A
SECTION B-B
SECTION C-C
SECTION D-D
SECTION E-E
SECTION F-F
SECTION G-G
SECTION H-H
SECTION K-K
DETAIL -L- PLAN VIEW NO SCALE
CONFIDENTIAL
S-19001
DIRECTIVE ASSY.
OUTER PANEL